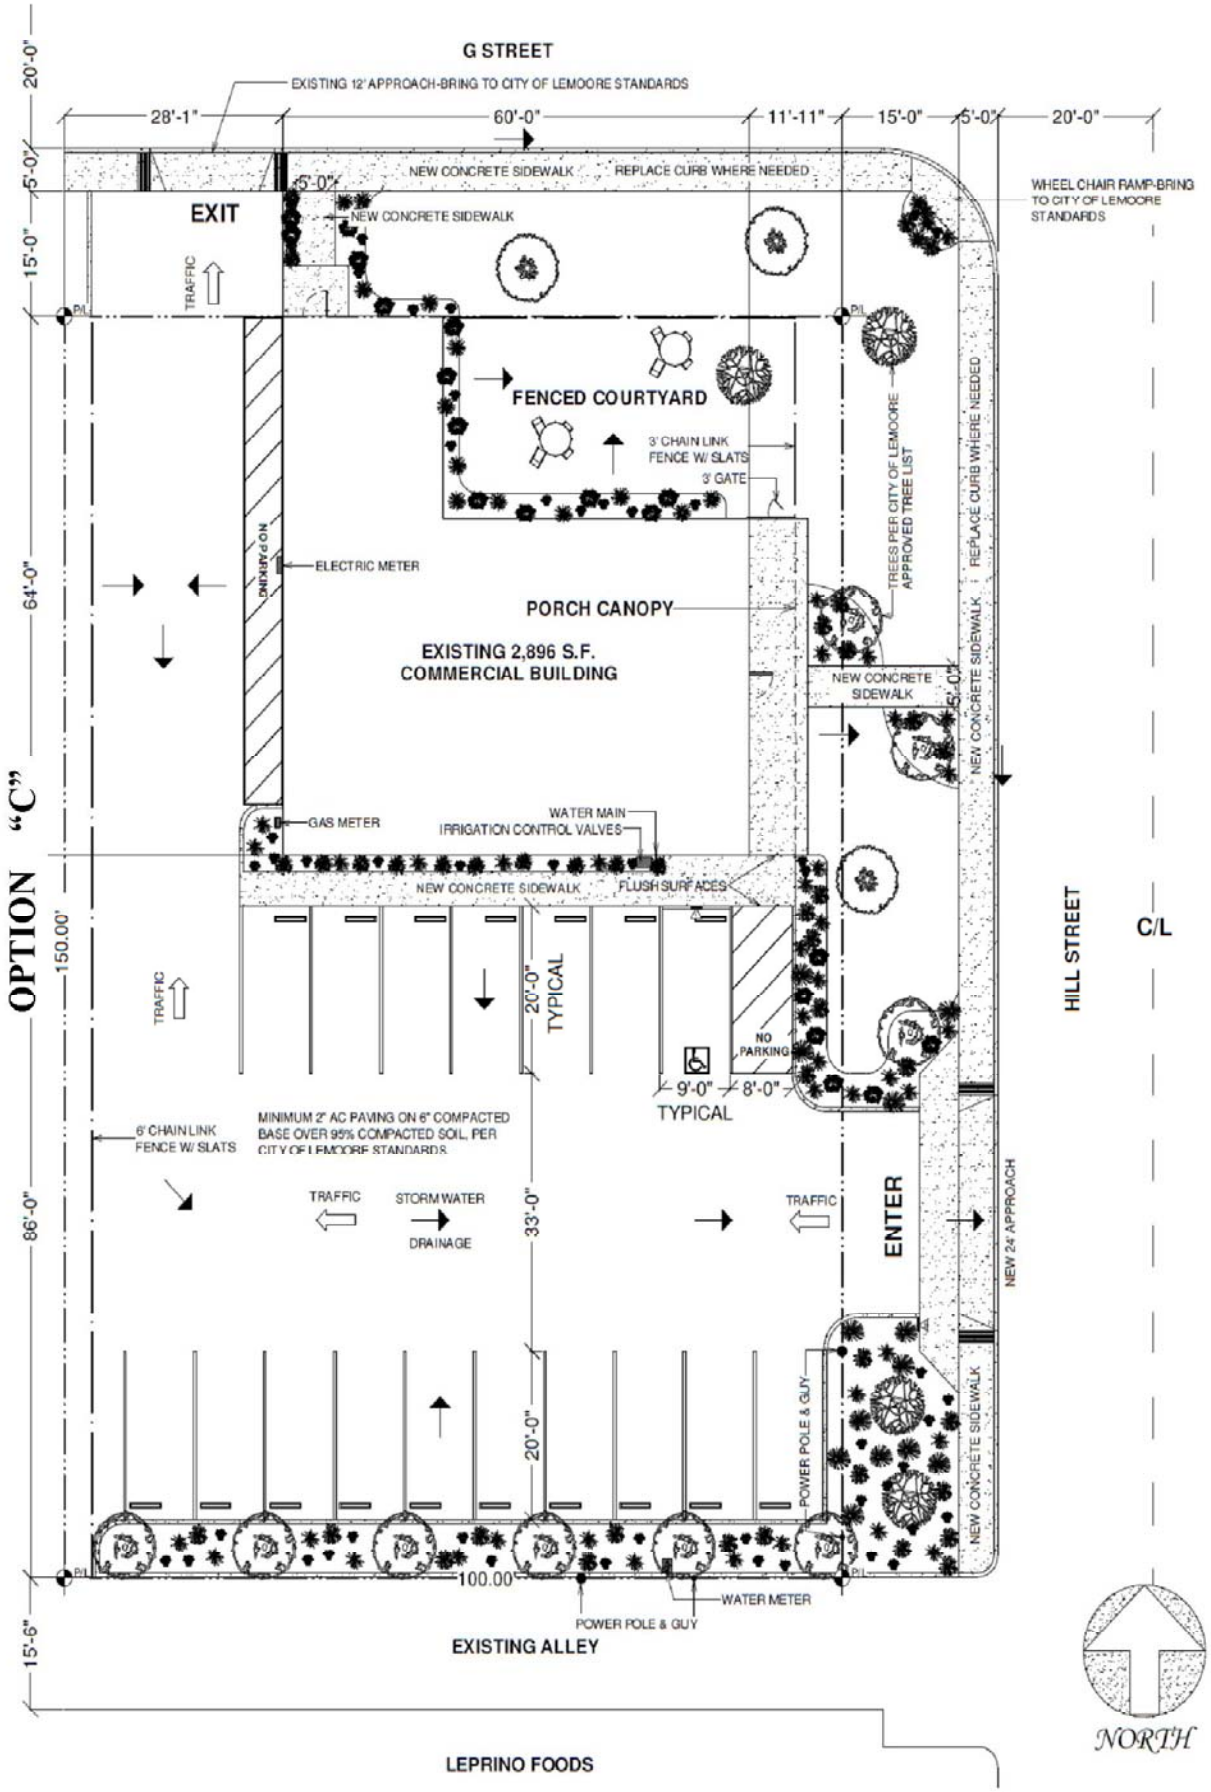
G STREET
EXISTING 12' APPROACH-BRING TO CITY OF LEMOORE STANDARDS
28'-1"
60'-0"
11'-11"
15'-0"
5'-0"
20'-0"
NEW CONCRETE SIDEWALK
REPLACE CURB WHERE NEEDED
WHEEL CHAIR RAMP-BRING TO CITY OF LEMOORE STANDARDS
EXIT
TRAFFIC
FENCED COURTYARD
3' CHAIN LINK FENCE W/ SLATS
3' GATE
TREES PER CITY OF LEMOORE APPROVED TREE LIST
NO PARKING
ELECTRIC METER
PORCH CANOPY
EXISTING 2,896 S.F. COMMERCIAL BUILDING
GAS METER
WATER MAIN
IRRIGATION CONTROL VALVES
FLUSH SURFACES
OPTION "C"
150.00'
20'-0" TYPICAL
9'-0"
8'-0"
TYPICAL
6' CHAIN LINK FENCE W/ SLATS
MINIMUM 2" AC PAVING ON 6" COMPACTED BASE OVER 95% COMPACTED SOIL, PER CITY OF LEMOORE STANDARDS
STORM WATER
DRAINAGE
33'-0"
ENTER
NEW 24' APPROACH
HILL STREET
C/L
POWER POLE & GUY
100.00'
WATER METER
EXISTING ALLEY
LEPRINO FOODS
NORTH